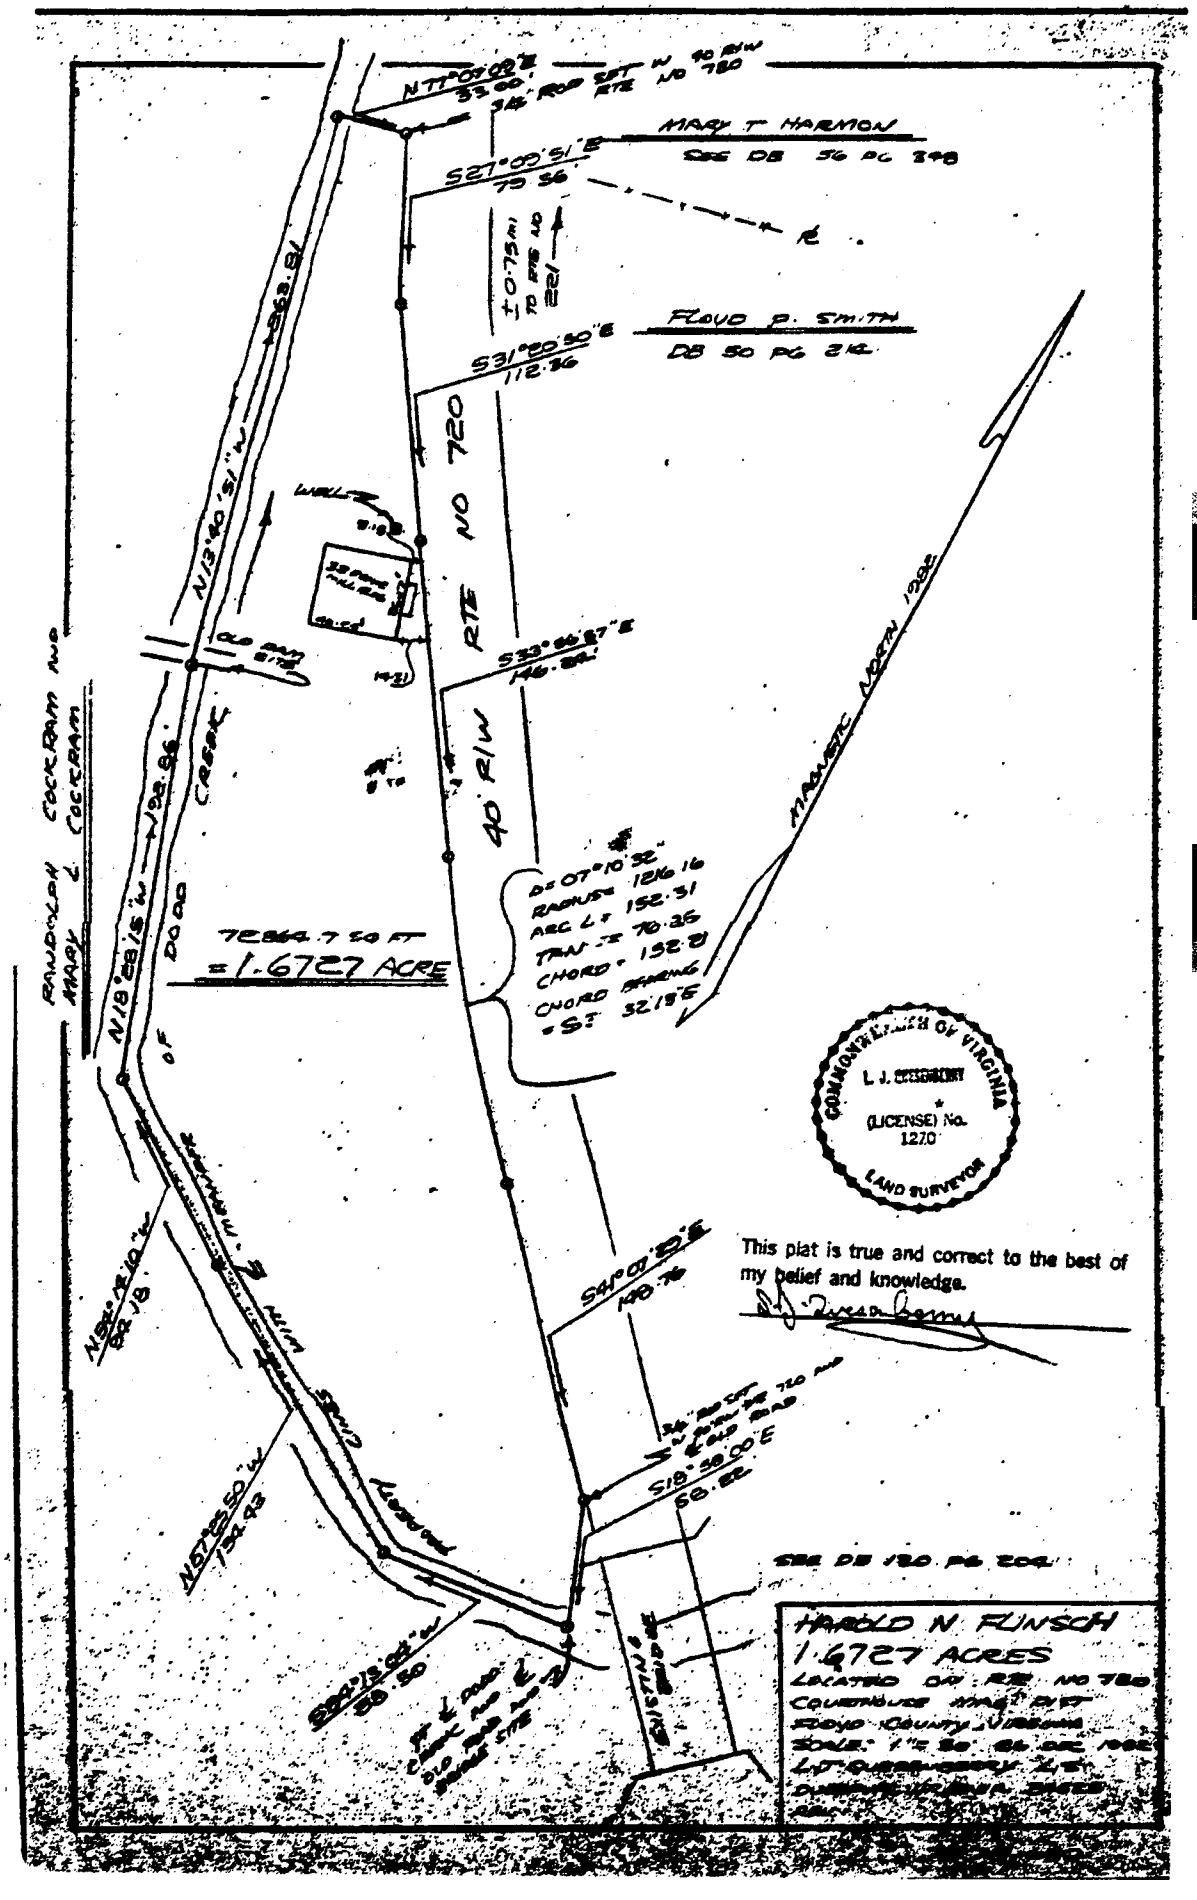
MARY T HARMON
SEE DB 56 PG 248
FLOYD P. SMITH
DB 50 PG 212
RTE NO 720
40' R/W
MAGNETIC NORTH 1982
N13°40'51"W
N18°28'15"W
CREEK
OLD RAIL
WELL
72864.7 SQ FT
=1.6727 ACRE
RANDOLPH COCKRAM
MARY L. COCKRAM
S31°00'50"E
112.36
S33°46'57"E
146.84
S34°07'50"E
140.76
S18°50'00"E
58.82
SEE DB 130 PG 204
COMMONWEALTH OF VIRGINIA
L. J. CRISSMAN
(LICENSE) No.
1270
LAND SURVEYOR
This plat is true and correct to the best of my belief and knowledge.
HAROLD N. FUNSCH
1.6727 ACRES